EAST

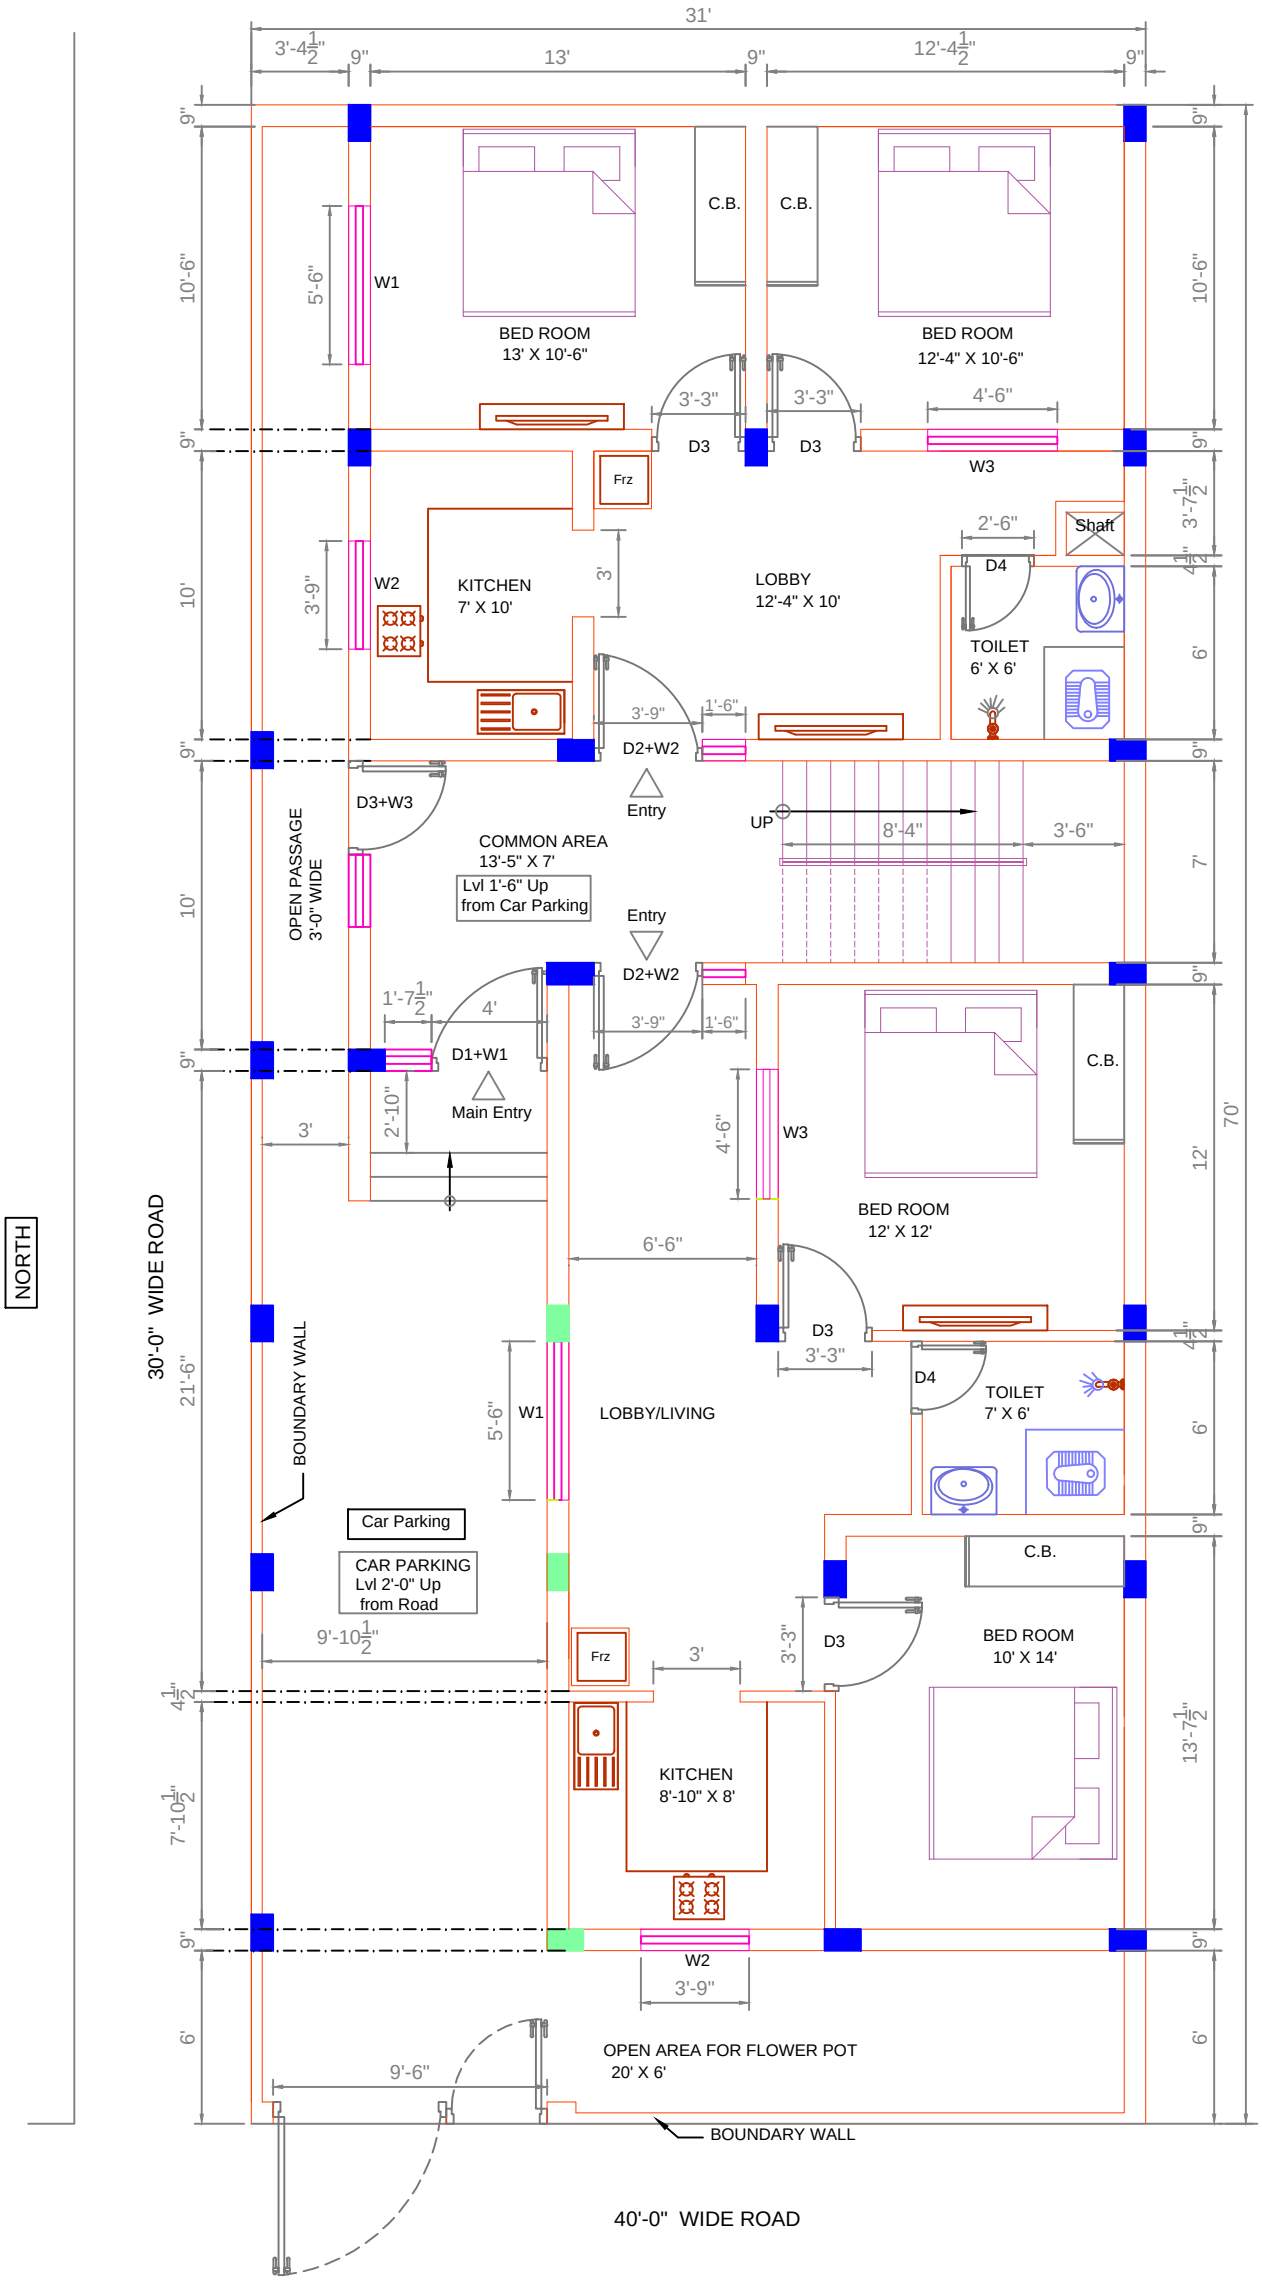

NORTH

SOUTH

WEST

GROUND FLOOR PLAN

DOOR SCHEDULE-

NAME	SIZE	SILL LVL	LINTEL LVL	REMARKS
D1 +	4'-0" x 8'-6"	--------	+ 8'-6"	
W1	1'-7.5" x 5'-6"	+ 3'-0"	+ 8'-6"	
D2 +	3'-9" x 8'-6"	--------	+ 8'-6"	
W2	1'-6" x 5'-6"	+ 3'-0"	+ 8'-6"	
D3	3'-3" x 7'-0"	--------	+ 7'-0"	
D4	2'-6" x 7'-0"	--------	+ 7'-0"	

WINDOW SCHEDULE-

W1	5'-6" x 5'-6"	+ 3'-0"	+ 8'-6"	
W2	3'-9" x 5'-6"	+ 3'-0"	+ 8'-6"	
W3	4'-6" x 4'-0"	+ 3'-0"	+ 7'-0"	

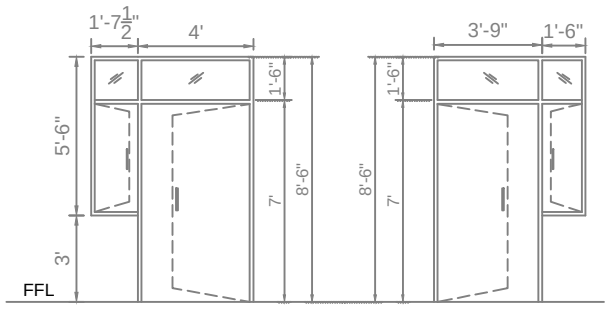

DOOR- D1+W1 | DOOR- D2+W2

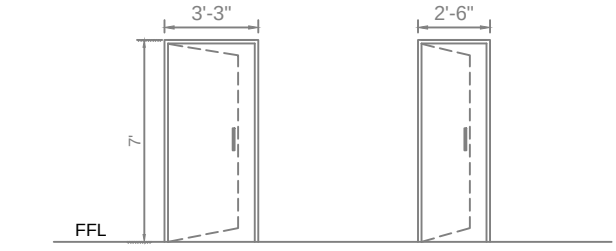

DOOR- D3 | DOOR- D4

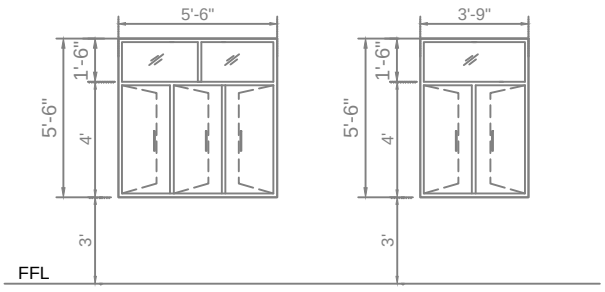

WINDOW-W1 | WINDOW-W2

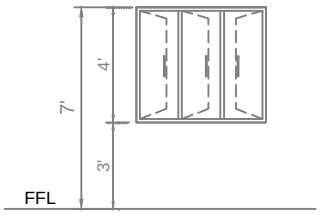

WINDOW-W3

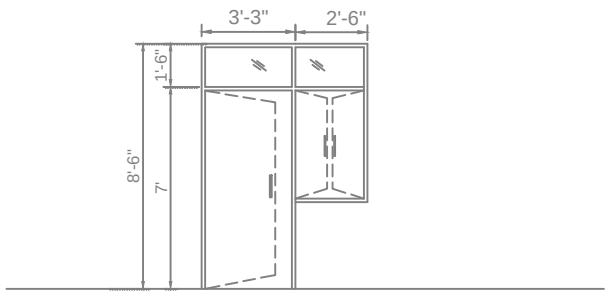

DOOR- D3+W3

CLIENT	MR. RAHUL		SCALE	1 : 100	REVISIONS	NO.	DATE	REMARKS
			DATE	28-02-21				
PROJECT	GROUND FLOOR PLAN		DRAWN	SSP				
			CHECKED	VKS				
			ENGINEER					
DRG NO.	101	REV NO.	SHEET SIZE	A3				

1. ALL DIMENSIONS ARE TO BE CHECKED AND CO-RELATED WITH THE ARCHITECTURAL DRAWINGS AND ANY AMBIGUITY SHALL BE IMMEDIATELY BROUGHT TO THE NOTICE OF THE ARC DESIGN BEFORE COMMENCEMENT OF THE WORK.
2. ALL DRAWINGS ARE TO BE READ AND NOT TO BE MEASURED.
3. ALL DIMENSIONS ARE IN MM UNLESS MENTIONED OTHERWISE.

ARC DESIGN
ARCHITECT & ENGINEERS
AT - ANSAL MEGAPOLIS
GREATER NOIDA (UP)
e-mail - arcdesign1984@gmail.com