LEGEND FOR SANITARY

MATERIAL AS / TENDER	
	100MM DIA PIPE GRADE 1:60
	100MM DIA SOIL PIPE GRADE 1:60
	75MM DIA WASTE PIPE GRADE 1:60
	100MM DIA AIR VENT PIPE
NT	(NT) NAHANI TRAP 100 x 100
GT	(GT) GULLY TRAP 300x300
	(MH) MAN HOLE 300 X 300

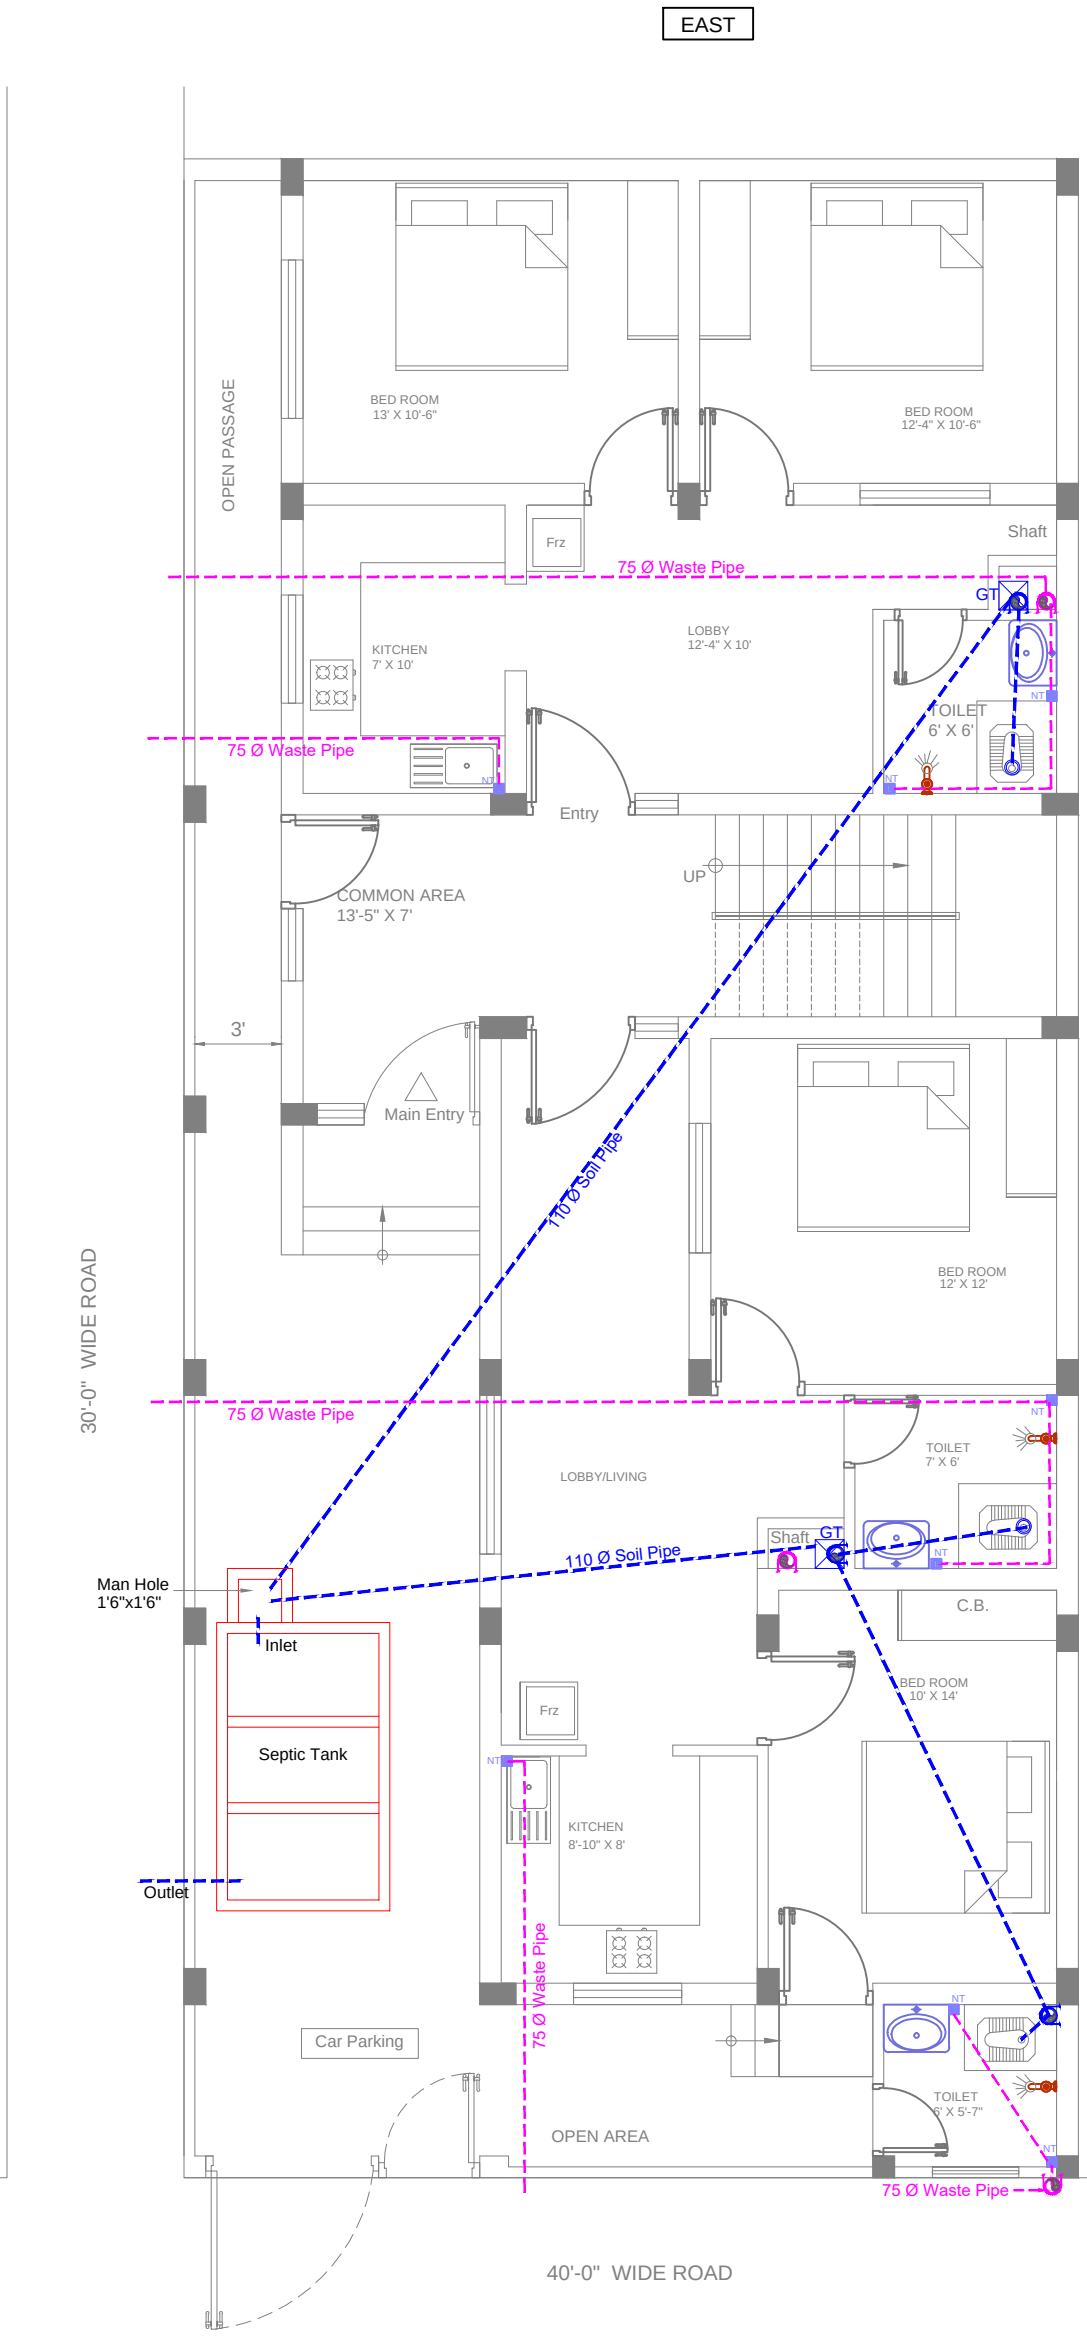

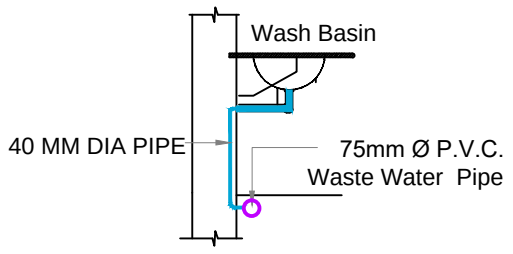

TYP. WASH BASIN DETAILS

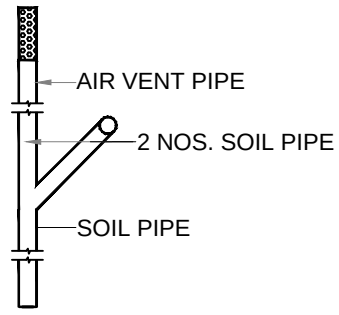

"Y" JOINT DETAIL

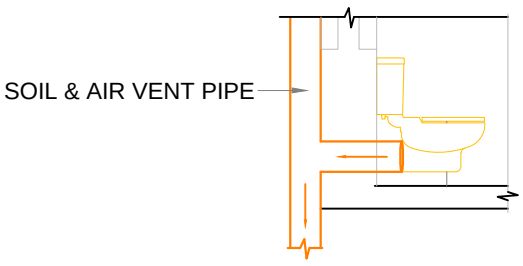

TYP. W.C.
CONNECTION DETAIL

INTERNAL SANITARY NETWORK FOR TOILET BLOCK (GROUND FLOOR PLAN)