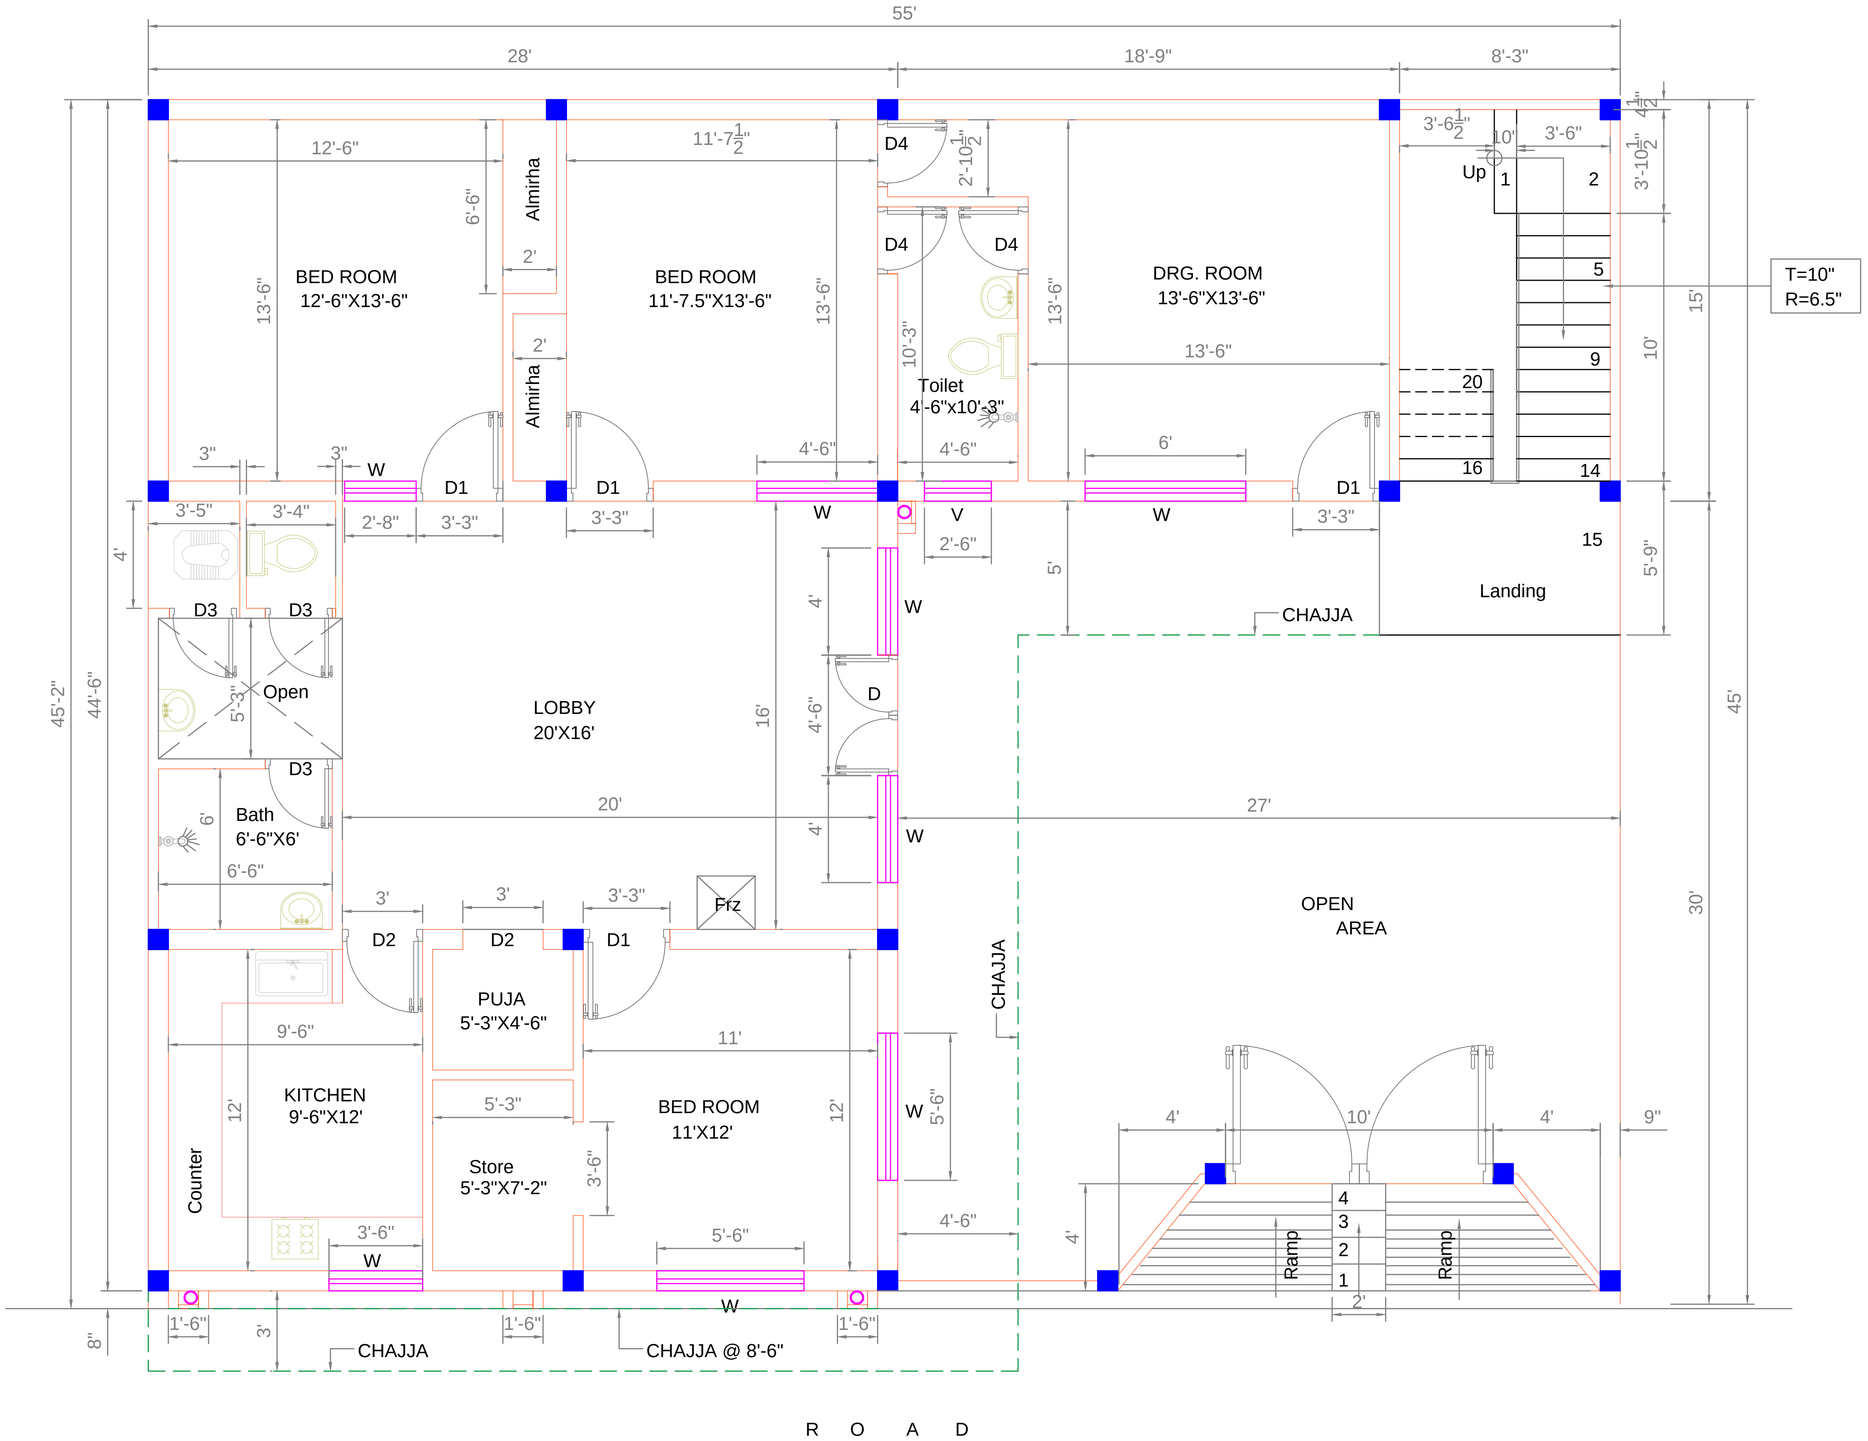

GROUND FLOOR PLAN

ON DATED 23-09-22